


1

2



3

4

- \* Stap 1: Plaats de aluminium rails op één zijde tot max. 38 mm over de hoek van de gevel. Zorg er telkens voor dat de eerste clip zo geplaatst is dat de eerste bekledingslat 2 mm binnen de gevel komt.
- \* Stap 2: Plaats de gevelbekleding verticaal volgens onze algemene plaatsingsinstructies.
- \* Stap 3: Verwijder de eerste clip van de aluminium rails voor de andere zijde en vervang deze door een halve clip.
- \* Stap 4: Zaag de rails, zodat de eerste volledige clip zich nu op 60 mm bevindt.
- \* Stap 5: Plaats de rails tot tegen de reeds gemonteerde latten. Let erop dat de rails geschrinkt staan.
- \* Stap 6: Plaats verder uw gevelbekleding.

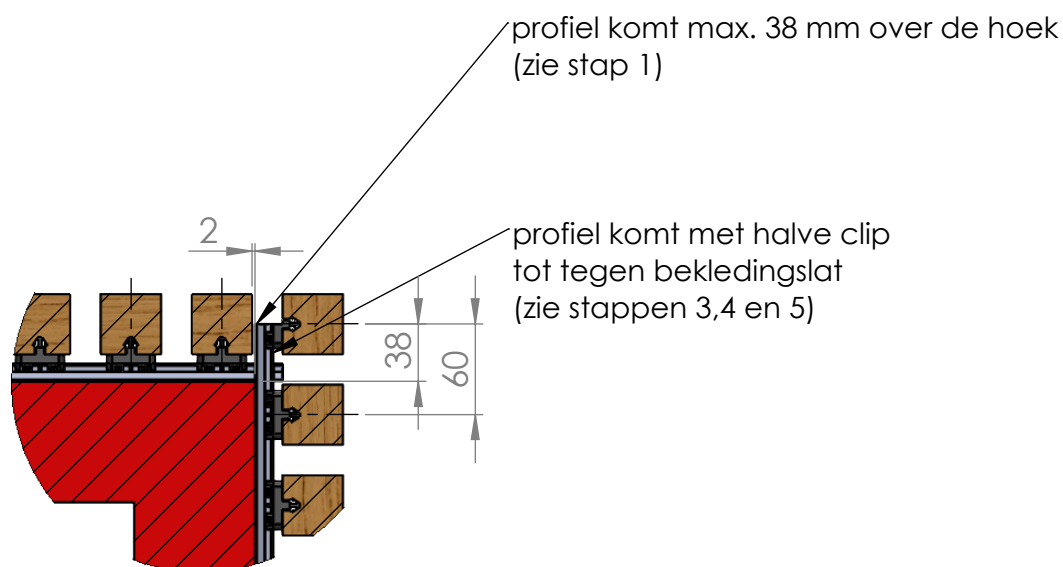

DETAIL A  
schaal 1 : 5

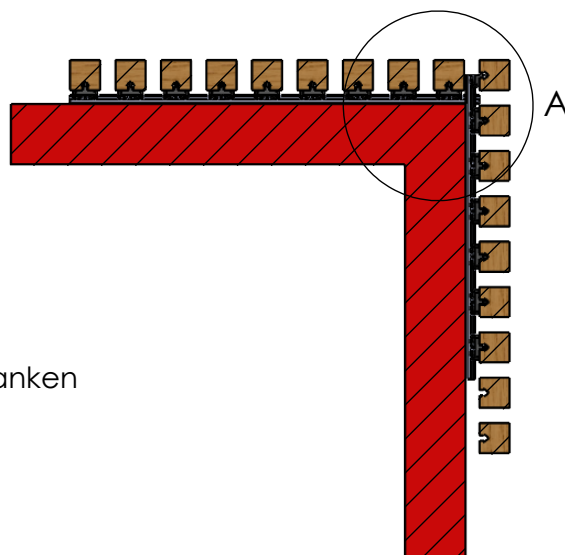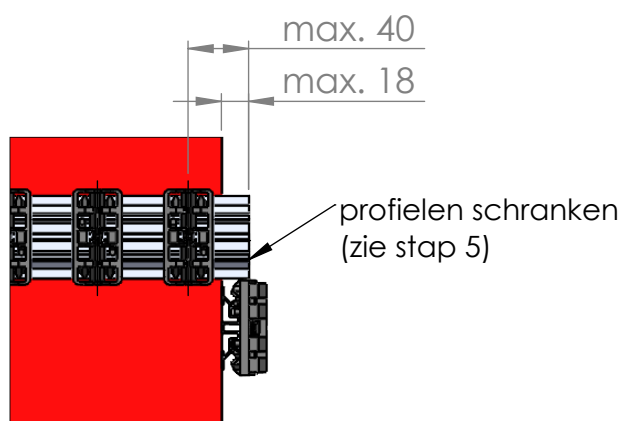

|   |      |      |   |            |            |
|---|------|------|---|------------|------------|
|   | Name | Date | ©THIS DRAWING IS COPYRIGHTED. ALL RIGHTS ARE RESERVED.<br>THIS DOCUMENT MAY NOT, IN WHOLE OR PART, BE COPIED, PHOTOCOPIED, TRANSLATED OR REDUCED TO ANY ELECTRONIC MEDIUM OR MACHINE-READABLE FORM WITHOUT PRIOR WRITTEN CONSENT FROM CARPENTIER HARDWOOD SOLUTIONS NV. |            |            |
| Designer   |      |      |   |            |            |
| Draftsman   | -    |      |   |            |            |
| Checked by   | -    | -    | Part Number:   | Material:  | Treatment: |
| DEBURR & REMOVE SHARP EDGES<br>UNLESS OTHERWISE SPECIFIED DIMENSIONS ARE GIVEN IN MM<br>GENERAL TOLERANCES ACCORDING TO ISO 2768-mK |      |      |   |            |            |
|   |      |      | Description:   |            |            |
|   |      |      | Gevelbekleding CUBUS hoekafwerking   |            |            |
|   |      |      | Schaal 1:10   | Sheet: 1/4 | Format: A4 |
|   |      |      | Revision:   |            |            |

**carpentier**  
SMART WOOD FOR NICE PLACES